CAR PARKING
DISABLED CAR PARKS - 4
SHORT STAY CAR PARKS - 6
LONG STAY CAR PARKS - 194

NOTE:
1. MAIN CONTOURS ARE AT 0.2mm INTERVALS AS NOTED
2. REFER TO SITE SURVEY FOR ESTABLISHED BENCH MARK LEVELS
3. REFER CIVIL DOCUMENTS FOR FINISHED EXTERNAL LEVELS
4. REFER LANDSCAPE DOCUMENTS FOR LANDSCAPE PLAN

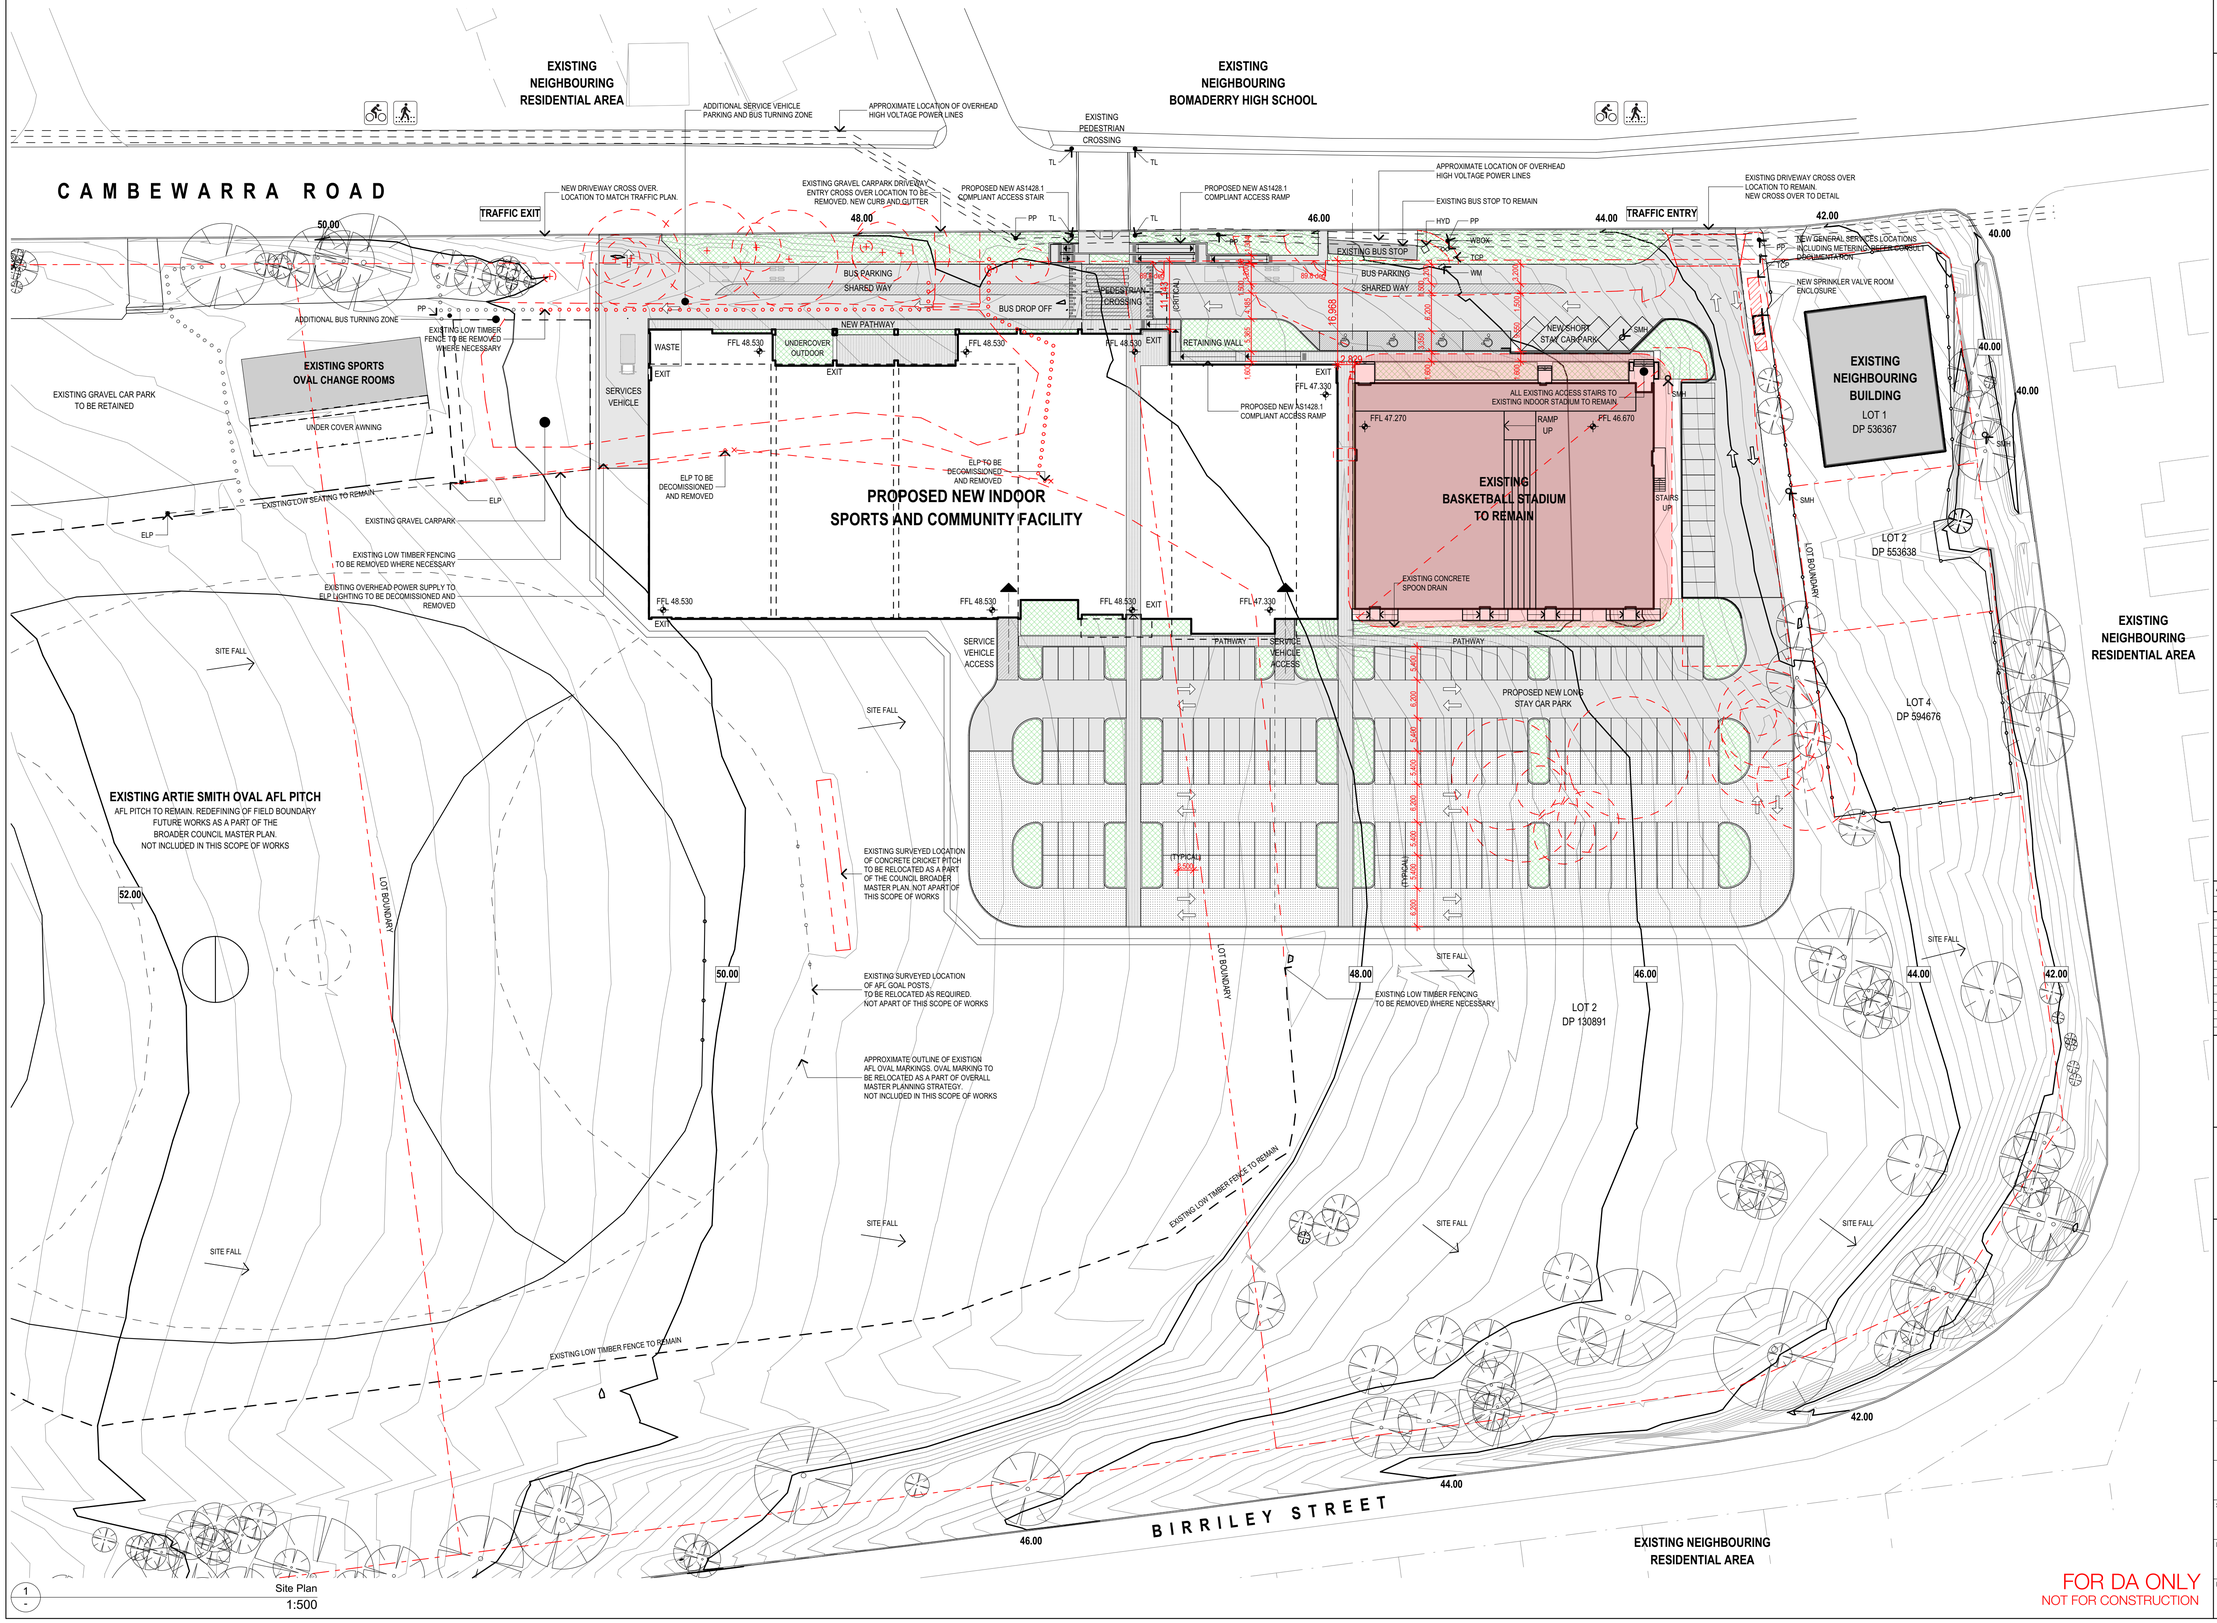

1 Site Plan
1:500

FOR DA ONLY
NOT FOR CONSTRUCTION

Key Plan

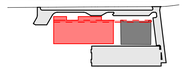

General Notes

- All measurements are in millimetres
- Figured dimensions take precedence over scaled dimensions
- Builder to verify all dimensions on site and seek instructions before proceeding if any discrepancies are found

GENERAL NOTES:

1. LOCATION OF EXISTING TREES SHOWN INDICATIVE ONLY. EXACT LOCATION & NUMBER MUST BE CONFIRMED ON SITE. CONFIRM WITH ARCHITECT PRIOR TO ANY REMOVAL OF EXISTING TREES.

2. SITE INFORMATION TRANSPOSED FROM SURVEY PROVIDED BY SHOALHAVEN CITY COUNCIL. CONTRACTOR TO CONFIRM ACCURACY OF BUILDING SET OUT AND ASSOCIATED SITE FEATURES PRIOR TO CONSTRUCTION AND INFORM ARCHITECT OF ANY DISCREPANCIES

3. EXISTING SERVICES TO EXISTING OVAL, INCLUDING PART ELP'S TO BE DECOMISSIONED TO EXTENT SHOWN. NEW LIGHTING PROVISIONS AS A PART OF BROADER ARTIE SMITH OVAL MASETR PLAN AND DO NOT FORM PART OF THIS SCOPE OF WORKS

LEGEND

- EXISTING TREES TO BE REMOVED
- EXISTING LOW TIMBER FENCING TO BE REMOVED
- BUS TURNING CIRCLE AND SWEEP PATHS AS PER CIVIL ENGINEERS DOCUMENTS
- ELP — ELECTRICAL LIGHT POST
- PP — EXISTING POWER POLE
- SMH — SEWER MAN HOLE
- HYD — (service to be confirmed)
- WBOX — (service to be confirmed)
- TCP — (service to be confirmed)
- FFL 47.000 — RELATIVE AND FINISH LEVEL SYMBOL. REFER CIVIL DOCUMENTATION FOR FINAL LEVELS
- PROPOSED NEW ASPHALT CARPARK
- PROPOSED NEW COMPACTED ROAD BASE CARPARK
- PROPOSED EXTERNAL PAVED SURFACE
- PROPOSED LANDSCAPE AREA

Amendments — This drawing published 9/12/2015 5:56 AM

Rev	Date	Description
1	16.07.15	PRELIMINARY FOR DISCUSSION
P1	27.07.15	ISSUE FOR DA
P2	07.09.15	FOR INFORMATION
P3	17.09.15	FOR INFORMATION
P4	10.10.15	FOR INFORMATION
P5	13.11.15	FOR COORDINATION
P6	24.11.15	FOR COORDINATION
P7	02.12.15	USER GROUP PRESENTATION
P8	04.12.15	ISSUE FOR DRAFT DA
A	10.12.15	ISSUE FOR DA

North

Client
SHOALHAVEN CITY COUNCIL

ClarkeKeller
Architecture Planning Interiors
Unit 9 Level 1
National Press Club Building
16 National Circuit, Barton ACT 2600
T +61 2 6273 1003 F +61 2 6273 1005

Primary Nominee: David Clarke ACT Reg. 935; NSW Reg. 6904 ABN 79 721 296 847

Project
SISC - SHOALHAVEN INDOOR SPORTS CENTRE

Address
Cambewarra Road Bomaderry NSW

Drawing
Site Plan

Scale	Drawn	Checked
as shown	PR	Dc

Date: 10.12.15

Project No.	Drawing No.	Issue
13-528	DA-03	A